


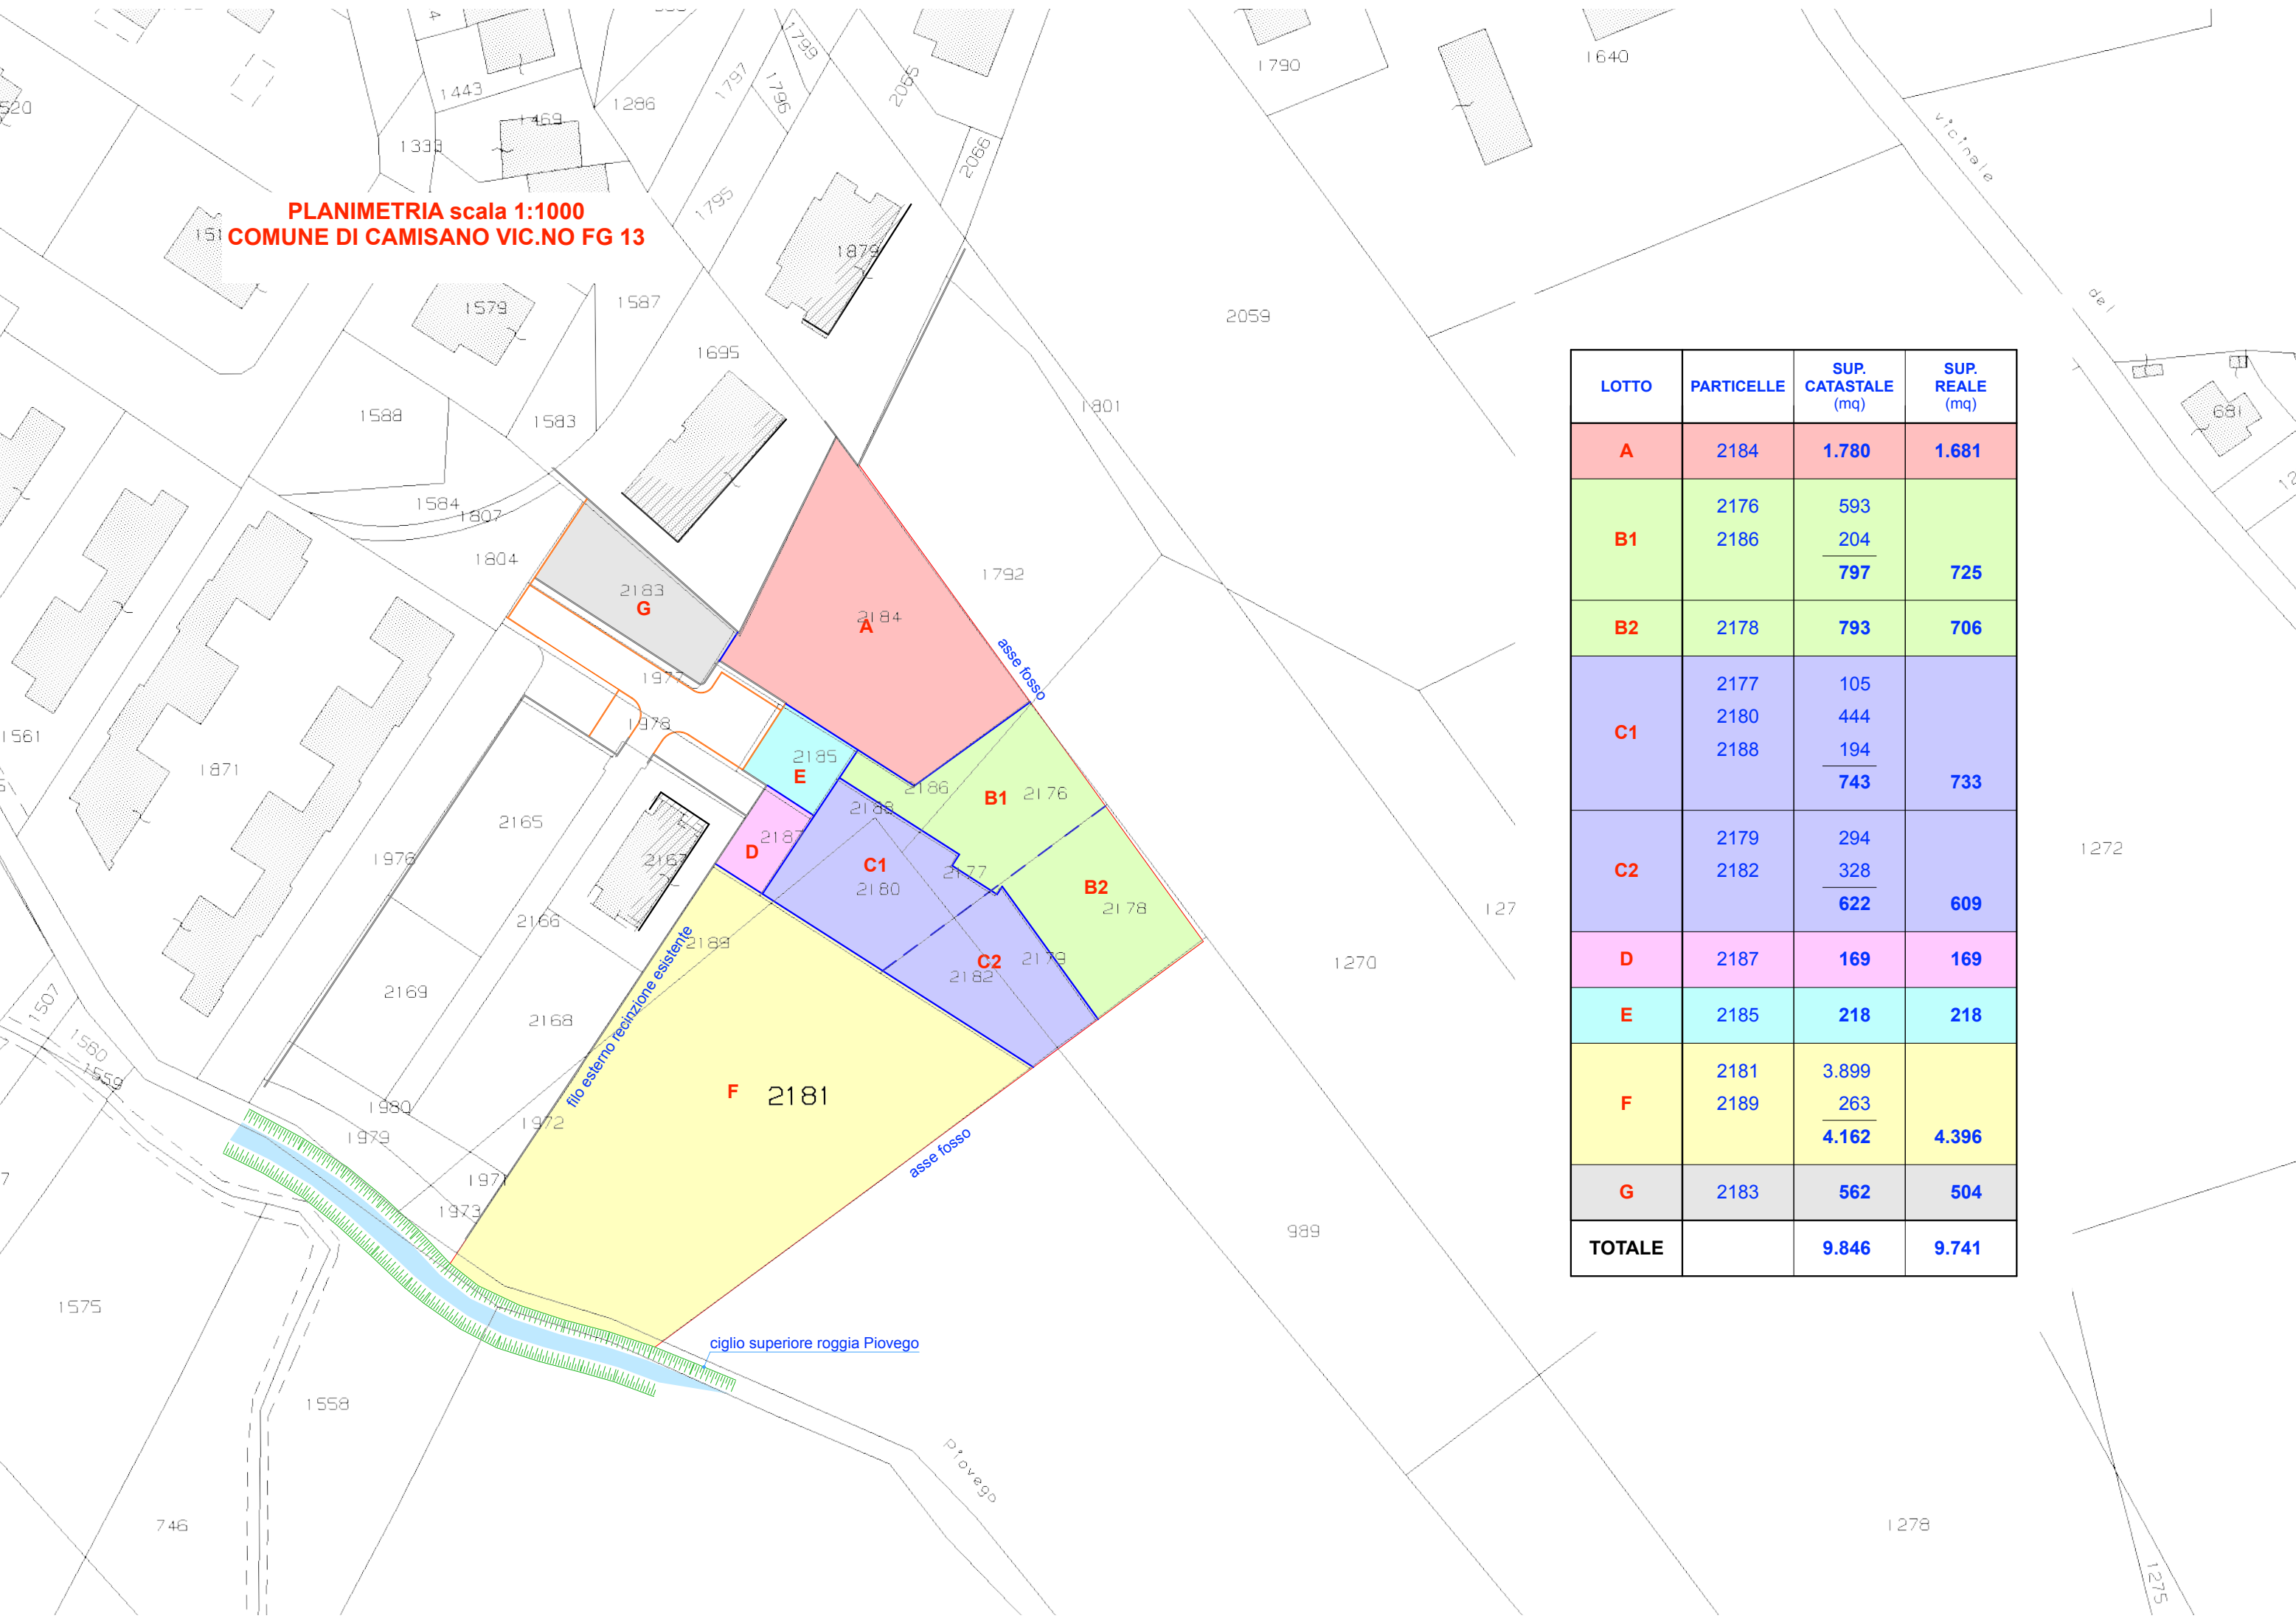

PLANIMETRIA scala 1:1000  
COMUNE DI CAMISANO VIC.NO FG 13

| LOTTO  | PARTICELLE | SUP. CATASTALE (mq) | SUP. REALE (mq) |
|--------|------------|---------------------|-----------------|
| A      | 2184       | 1.780               | 1.681           |
| B1     | 2176       | 593                 | 725             |
|        | 2186       | 204                 |                 |
| B2     | 2178       | 793                 | 706             |
| C1     | 2177       | 105                 | 733             |
|        | 2180       | 444                 |                 |
|        | 2188       | 194                 |                 |
| C2     | 2179       | 294                 | 609             |
|        | 2182       | 328                 |                 |
| D      | 2187       | 169                 | 169             |
| E      | 2185       | 218                 | 218             |
| F      | 2181       | 3.899               | 4.396           |
|        | 2189       | 263                 |                 |
| G      | 2183       | 562                 | 504             |
| TOTALE |            | 9.846               | 9.741           |